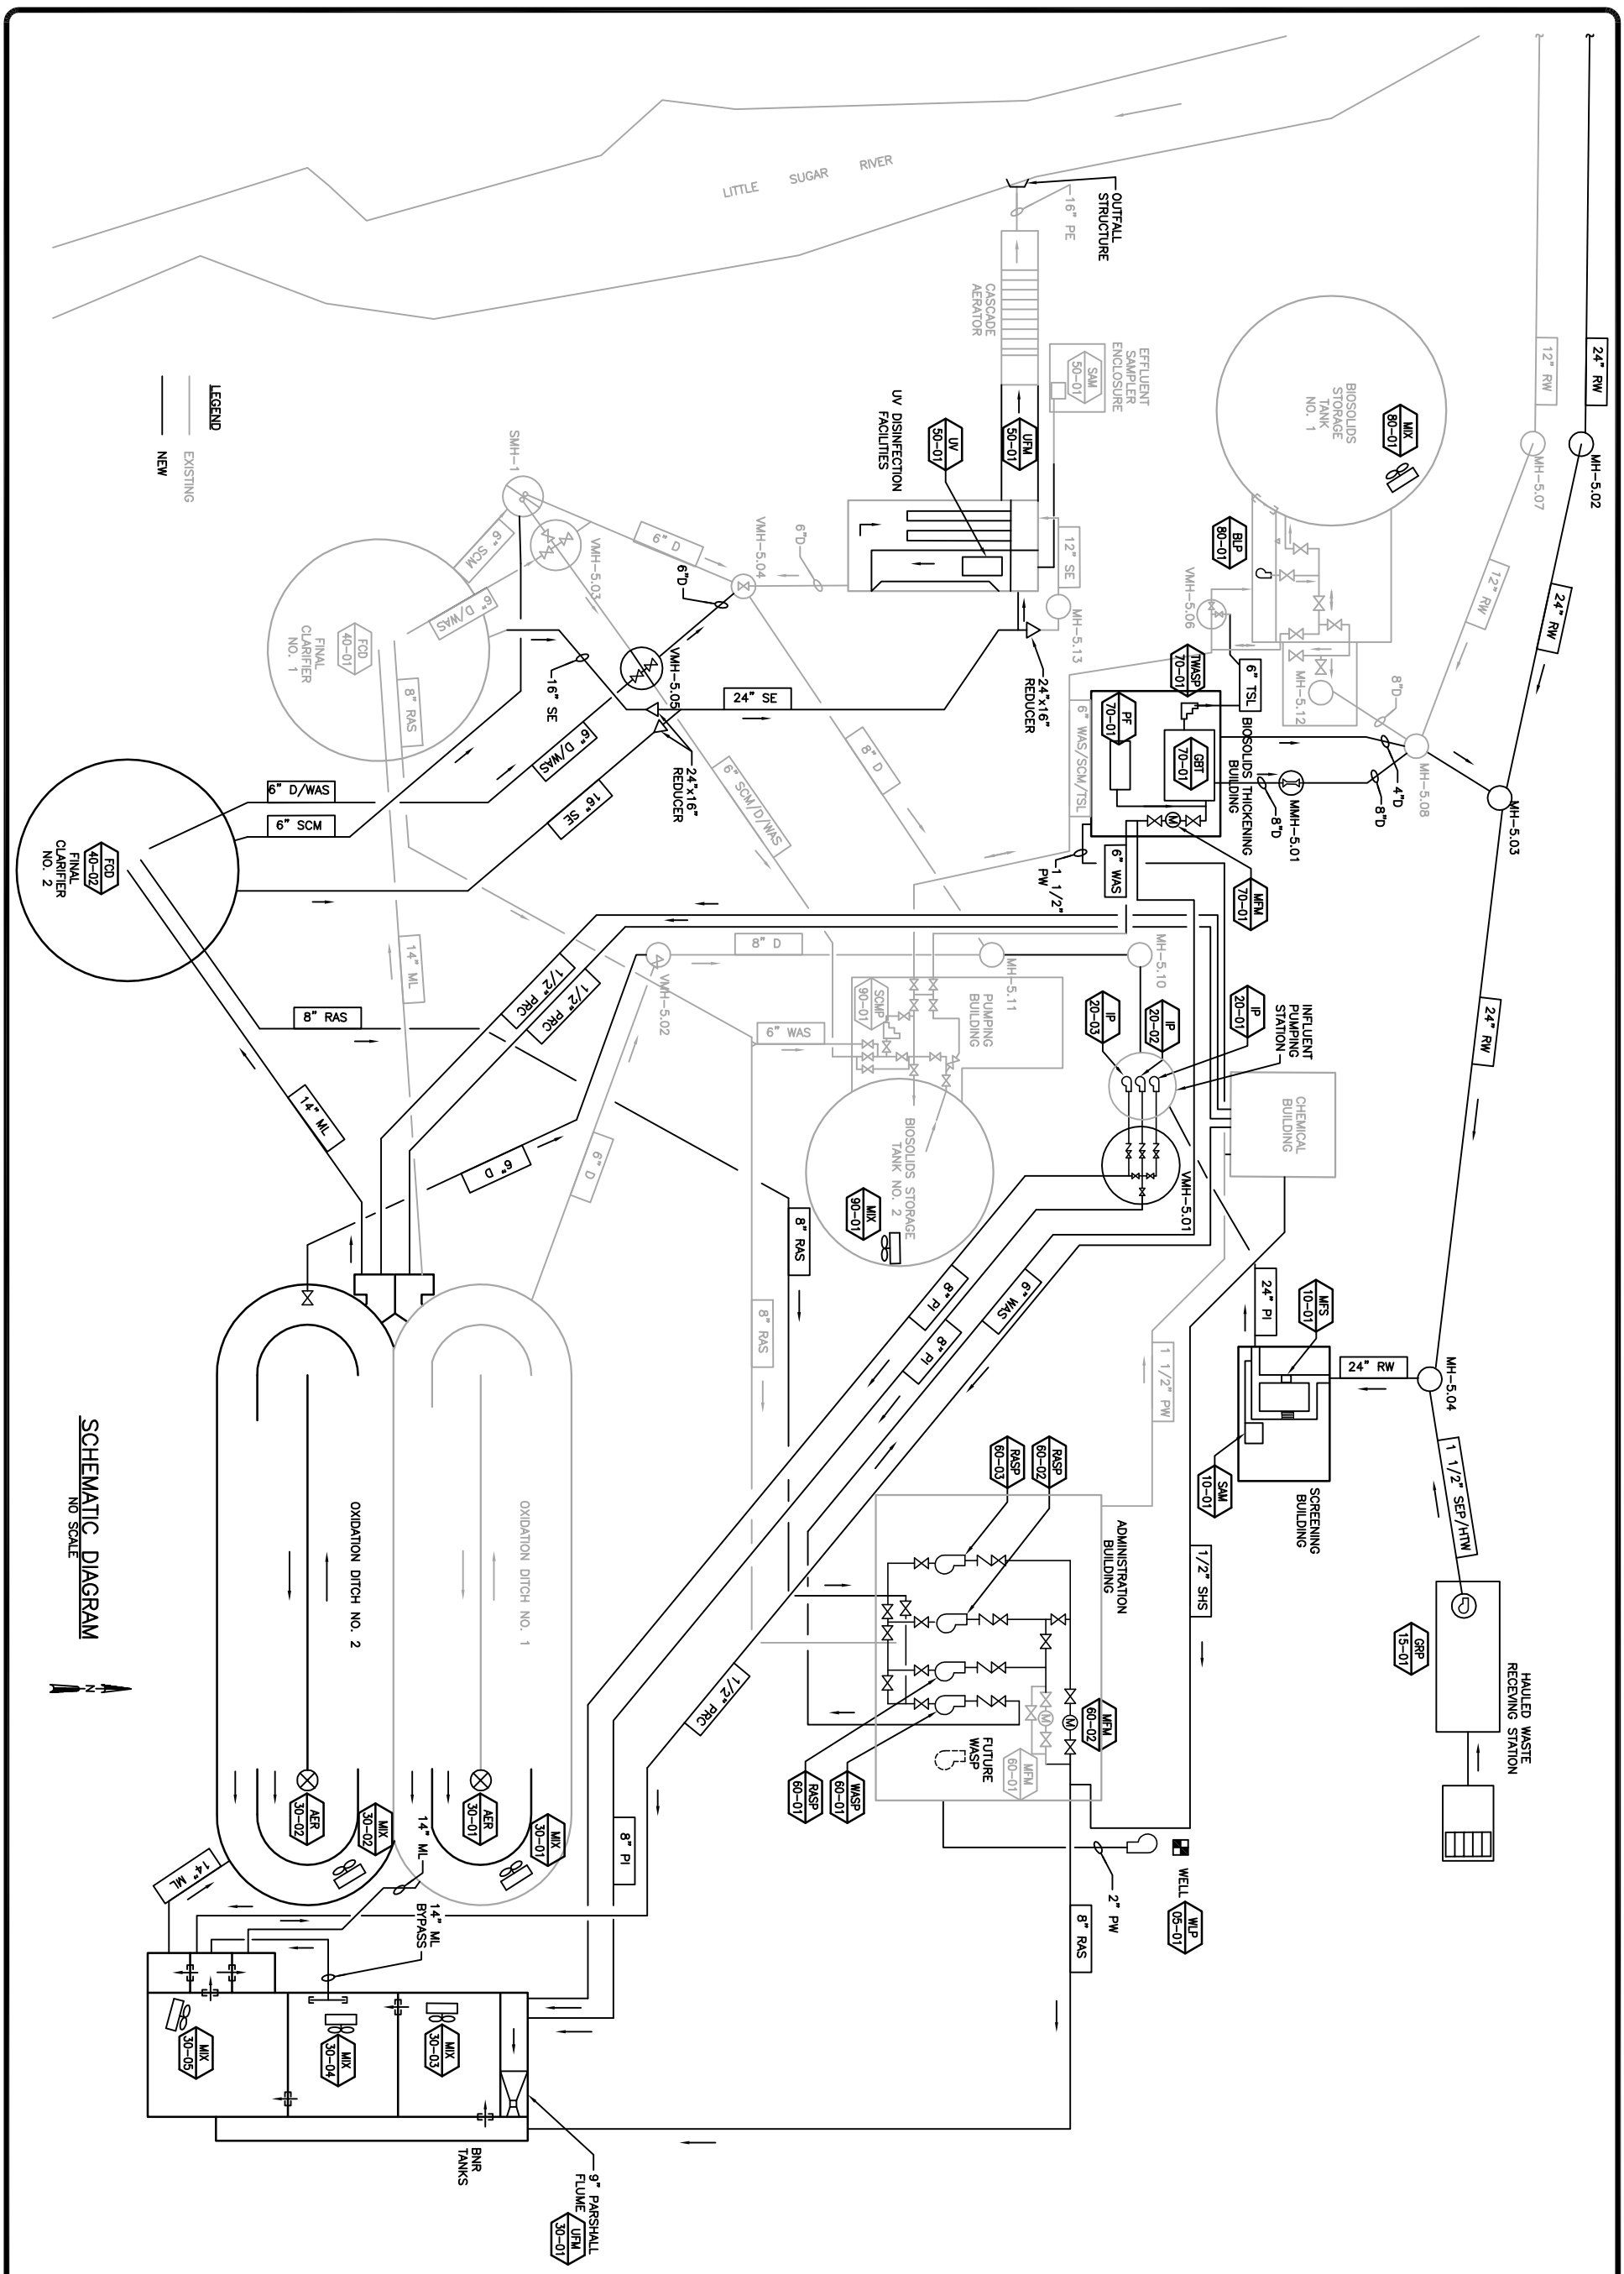

SCHEMATIC DIAGRAM
NO SCALE

File: S:\@SAI\201--250\211\021\Acad\Drawings\00-G6.02.dwg Time: Feb 27, 2008 - 6:29pm

BTRAND ASSOCIATES, INC. ENGINEERS

SHEET 7
00-G6.02
JOB NO. 1-211-021

SCHEMATIC DIAGRAM

WASTEWATER TREATMENT FACILITIES EXPANSION
VILLAGE OF NEW GLARUS
NEW GLARUS, WISCONSIN

DATE: FEBRUARY 2008
DES BY:TMS CHK BY:KKH
RECORD DRAWING
BY:
DATE:
CONTRACTOR:

NO.	REVISIONS	DATE: